Side elevations apply to specific plots only - refer to site plan for locations

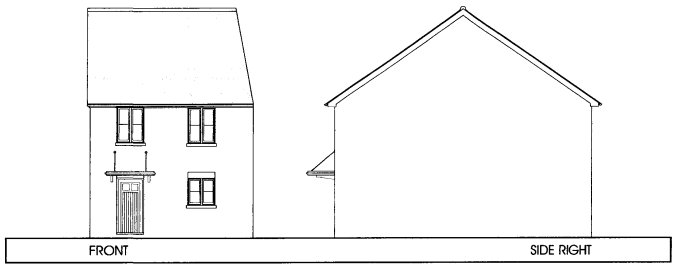

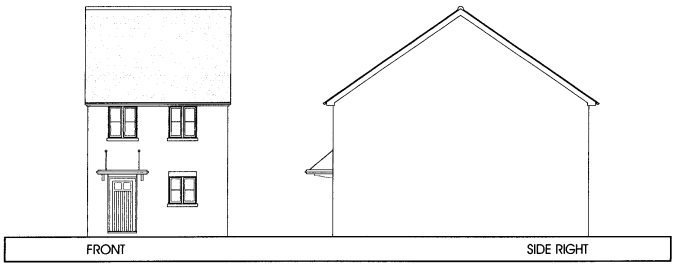

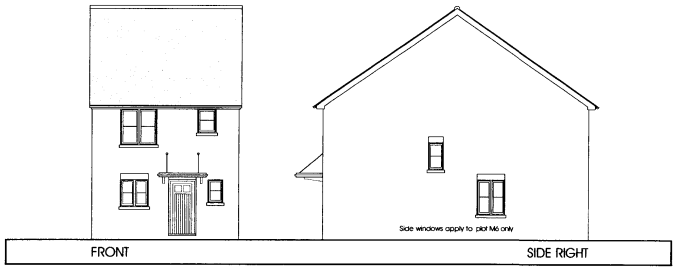

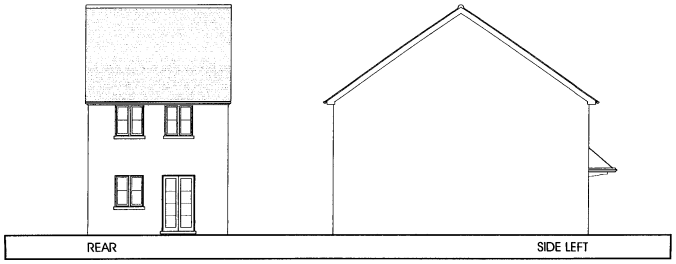

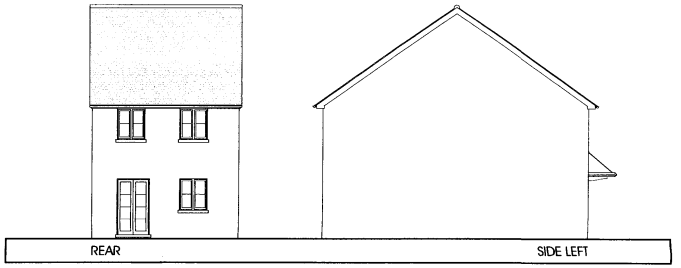

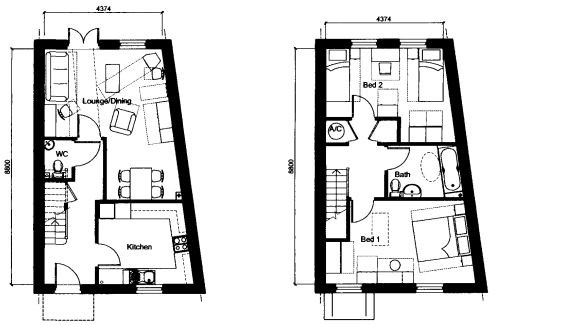

GROUND FLOOR | FIRST FLOOR

A-2G T2 TYPE (87.9m²)
Affordable House - 2 bed

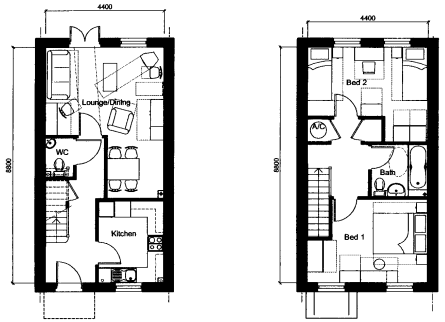

GROUND FLOOR | FIRST FLOOR

A-2G TYPE (77.44m²)
Affordable House - 2 bed

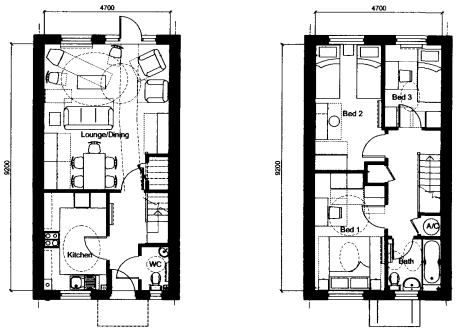

MC 2006/0093

GROUND FLOOR | FIRST FLOOR

A-3L TYPE (86.4m²)
Affordable House - 3 bed

ORIGINAL
MEDWAY
24 JAN 2008
RECEIVED

Persimmon Homes S.E.

Rev A 18.01.06 General amendments as per client instruction dated 12.01.06 (ed) ( )

Medway Gate
Cuxton

title Phase 1 House Types A-2GT2/ A-2G / A-3L
drawing no A3760/2.1/37 A
drawn AJ/PRB
checked
scale 1:100
date 12.05

PRP